

APT TYPE - 1-2C


BUILDING 1

INTERNAL	76 m ²
EXTERNAL	8 m ²
TOTAL AREA	84 m ²


APPLICABLE TO UNITS

312	512	712	912	1112	1312	1512
412	612	812	1012	1212	1412	

FLOOR PLATE

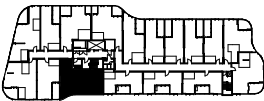

SITE PLAN

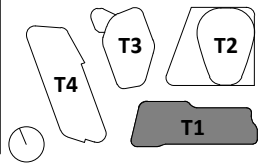


DRAWING No. REV. DATE:
M-A1012 2 26.07.2023

The plans should be used as a guide. They are believed to be accurate at the time of printing but are not guaranteed to reflect the plans in the contract of sale or the building as constructed. Buyers should read the terms in the contract and the plans contained therein and rely on professional advice to understand their rights and obligations. Design changes to the development will be notified in accordance with the terms of the contract and requirements of the Civil Law (Property) Act. Gross floor area calculations are taken from the exterior face of end walls, the centerline of party walls and the exterior face of common area walls. Depictions of furnishings and floor coverings, and fittings are not shown to scale, nor included in the sale for the indicated price or at all unless expressly included. Some purchaser options may not be shown. Graphics of tiling, power layout, balustrades, service equipment, and shade devices that are indicative only. Location of power, television or internet connection and the like are indicative only. Facade elements may vary. Bulkheads for services may not be depicted. Columns, bulkheads and other structural elements may vary in dimension and location throughout the building when constructed.

LEGEND

- AC CONDENSOR
- DW DISHWASHER
- F FRIDGE SPACE
- P PANTRY
- ST STORAGE
- R ROBE
- WM WASHING MACHINE SPACE
- LDRY LAUNDRY

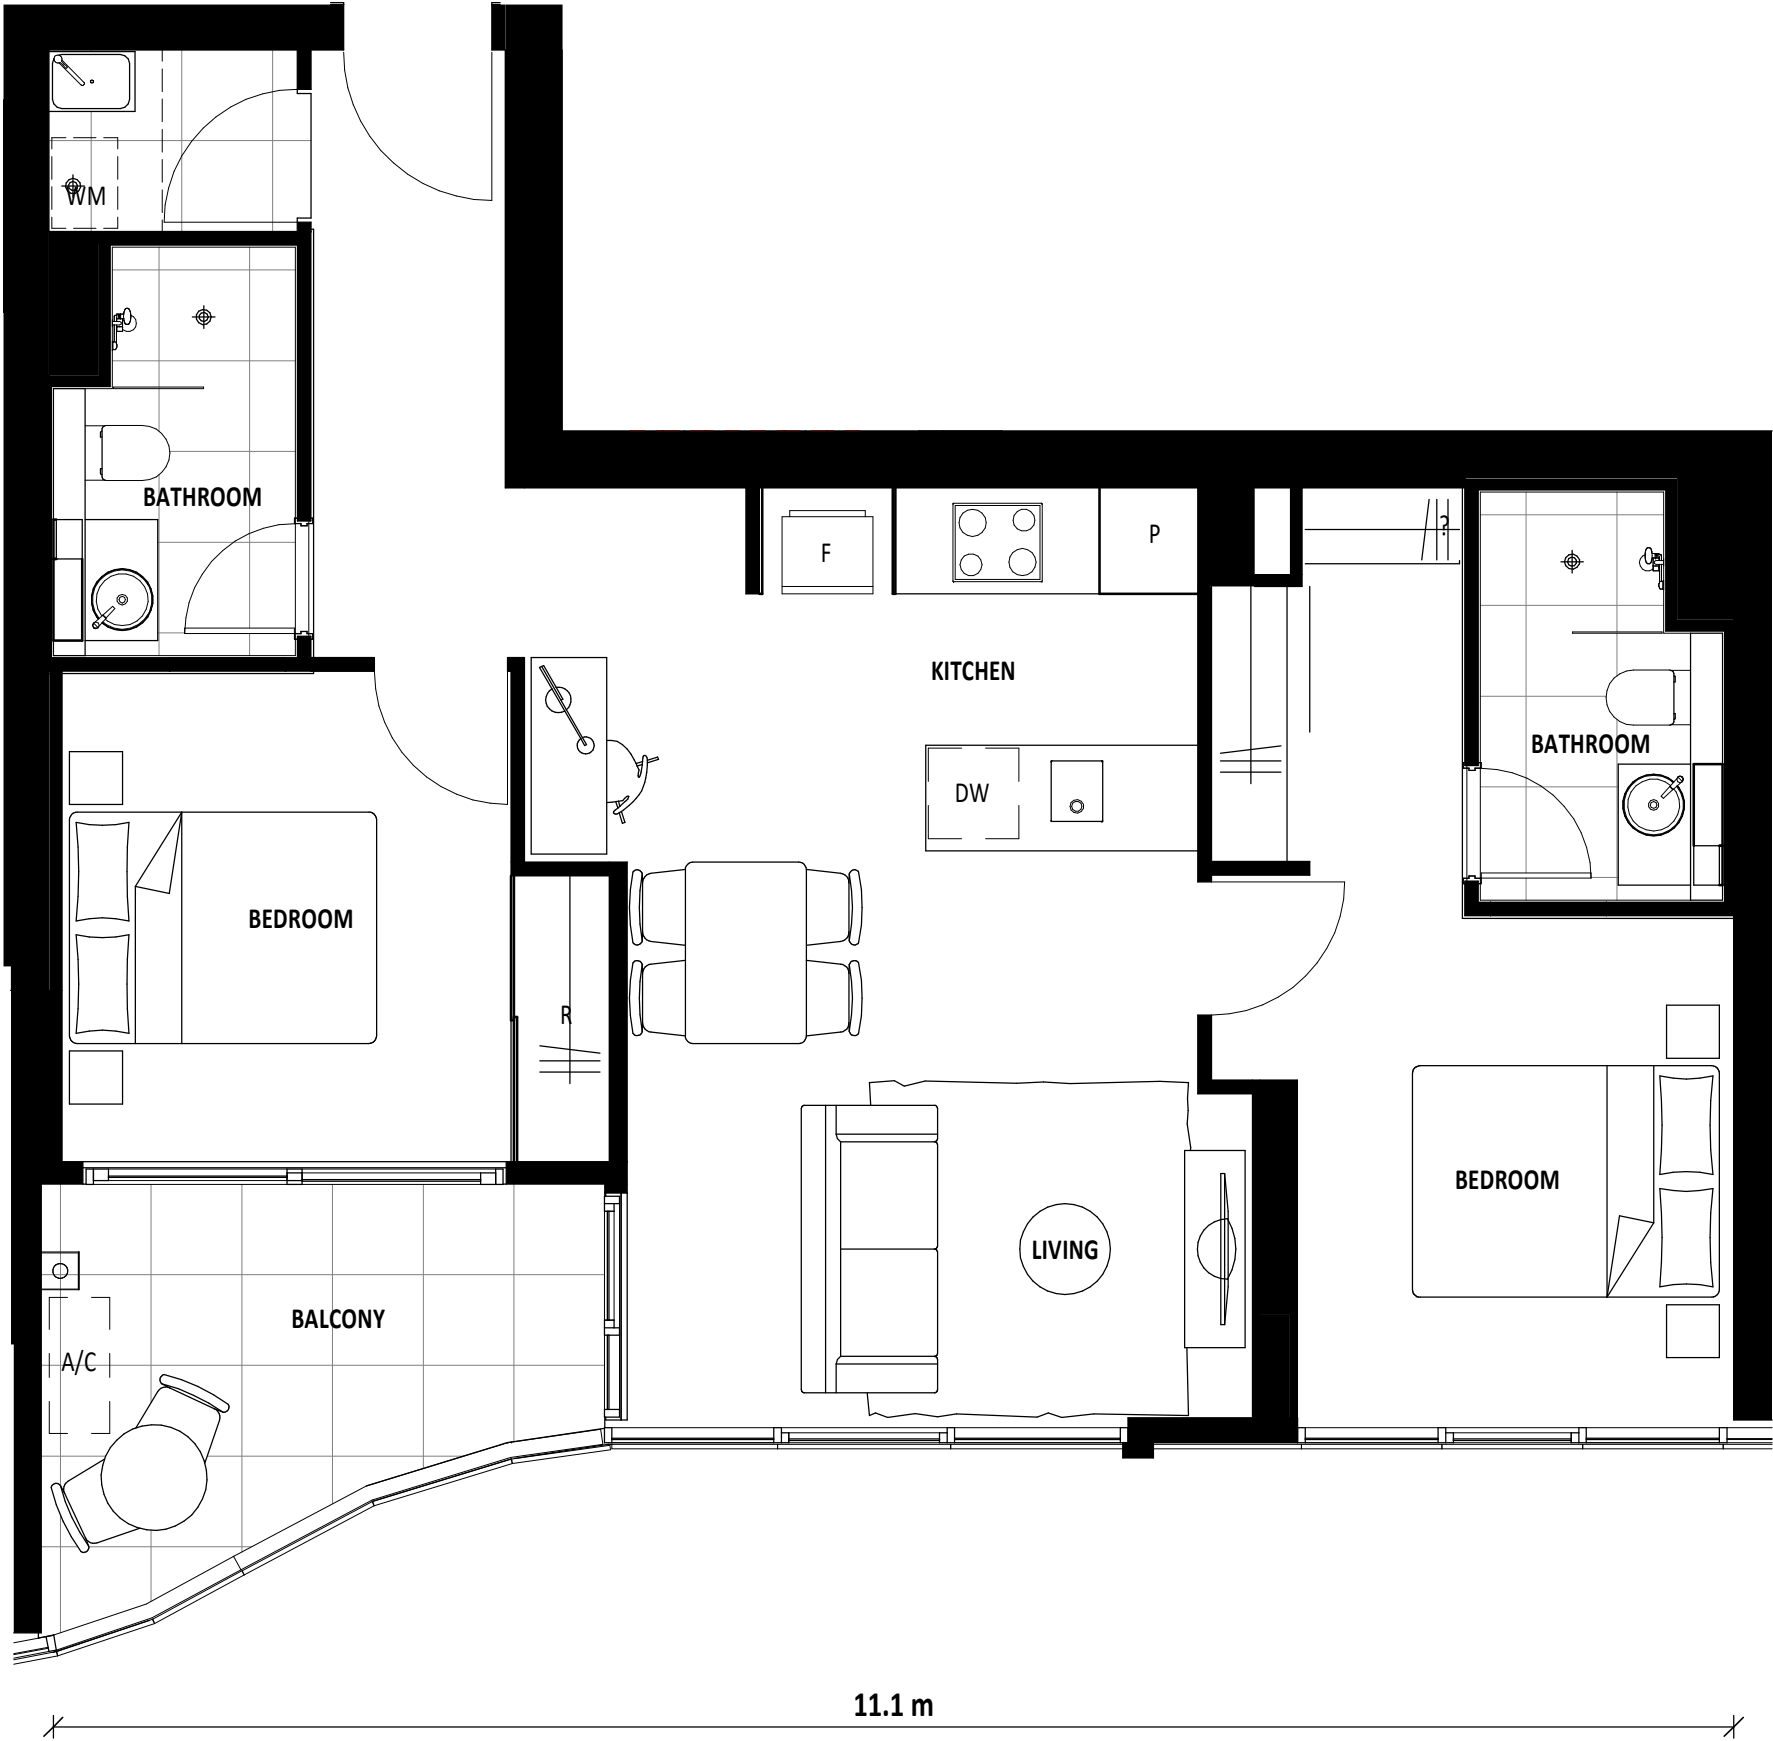

WO
VA