

APT TYPE - 2-1F


BUILDING 2

INTERNAL	50 m ²
EXTERNAL	8 m ²
TOTAL AREA	58 m ²


APPLICABLE TO UNITS

703	903	1103	1303	1503	1703	1903	2103
803	1003	1203	1403	1603	1803	2003	2203

FLOOR PLATE

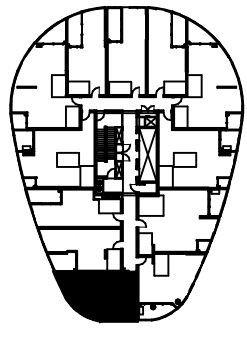


SITE PLAN

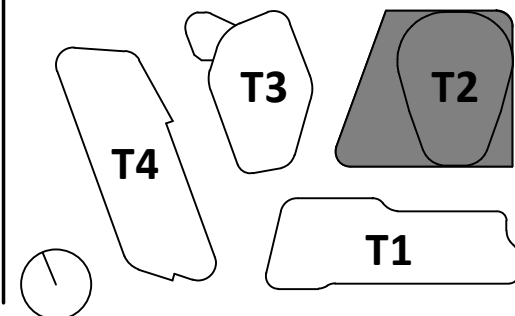


DRAWING No REV DATE:
M-B1011 3 15.08.2023

The plans should be used as a guide. They are believed to be accurate at the time of printing but are not guaranteed to reflect the plans in the contract of sale or the building as constructed. Buyers should read the terms in the contract and the plans contained therein and rely on professional advice to understand their rights and obligations. Design changes to the development will be notified in accordance with the terms of the contract and requirements of the Civil Law (Property) Act. Gross floor area calculations are taken from the exterior face of end walls, the centerline of party walls and the exterior face of common area walls. Depictions of furnishings and floor coverings, and fittings are not shown to scale, nor included in the sale for the indicated price or at all unless expressly included. Some purchaser options may not be shown. Graphics of tiling, pover layout, balustrades, service equipment, and shade devices that are indicative only. Location of power, television or internet connection and the like are indicative only. Facade elements may vary. Bulkheads for services may not be depicted. Columns, bulkheads and other structural elements may vary in dimension and location throughout the building when constructed.

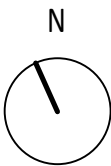

LEGEND

AC	CONDENSOR
DW	DISHWASHER
F	FRIDGE SPACE
P	PANTRY
ST	STORAGE
R	ROBE
WM	WASHING MACHINE SPACE
LDRY	LAUNDRY

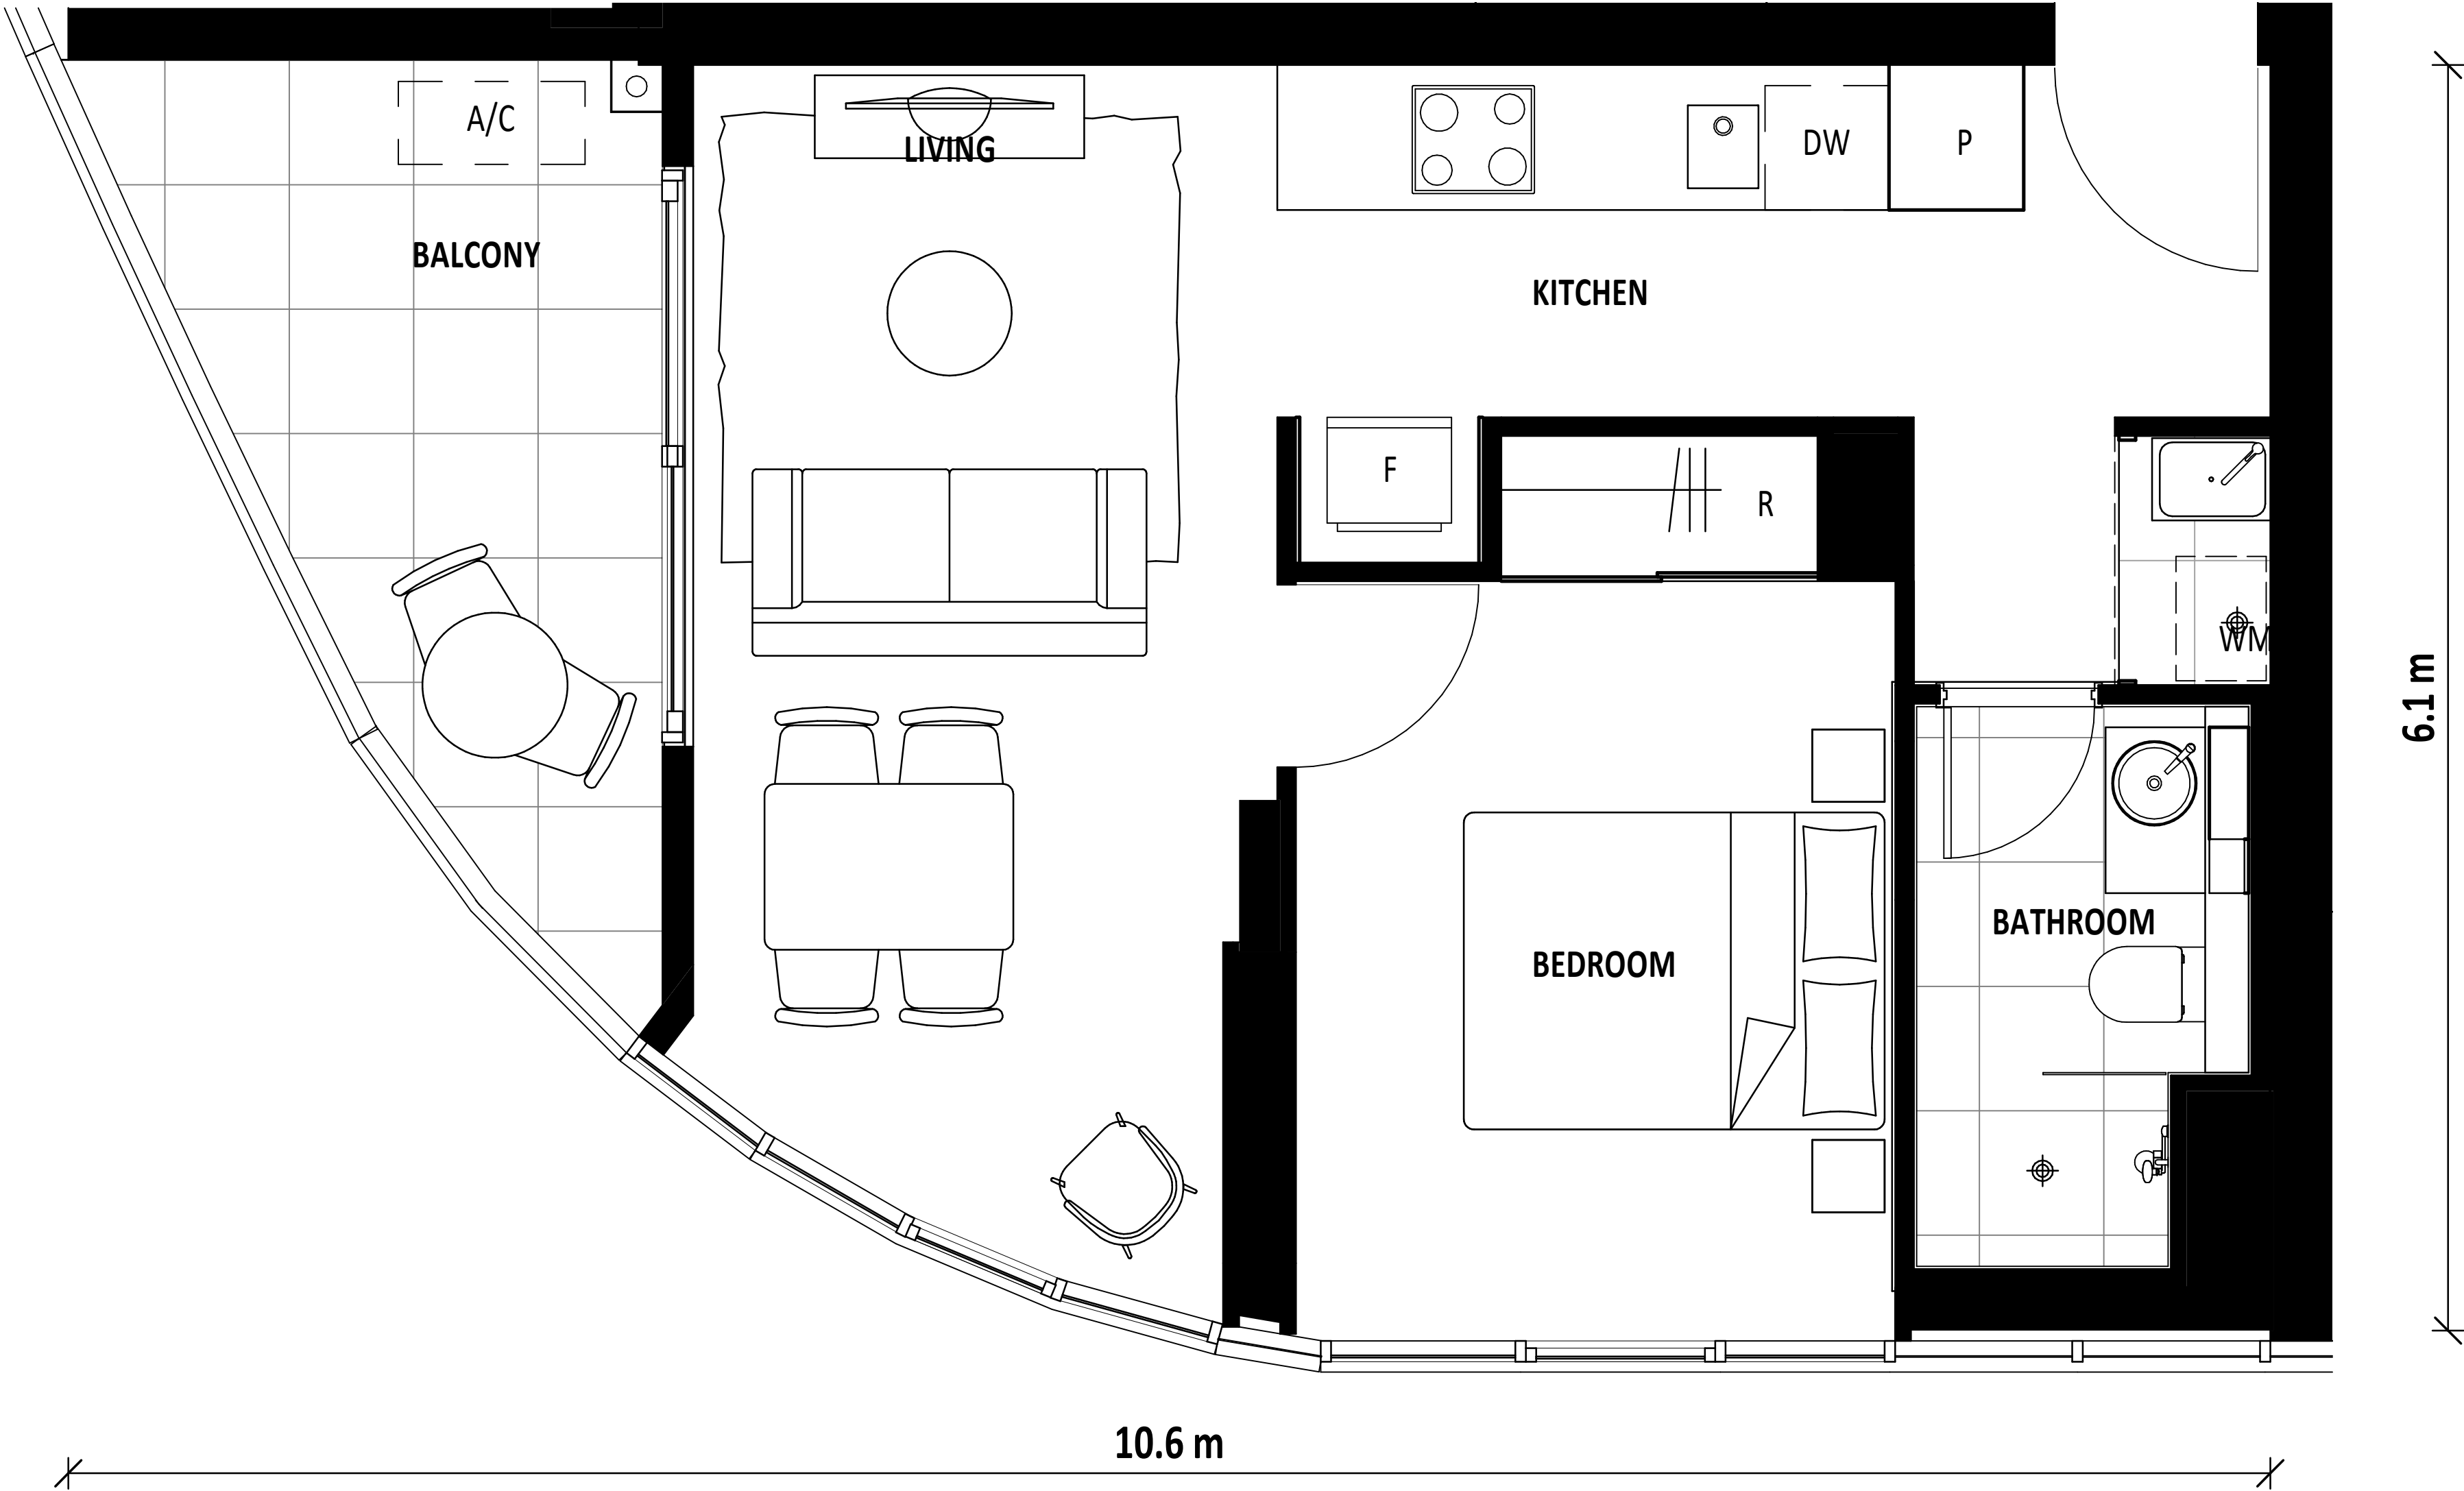

WO
VA