


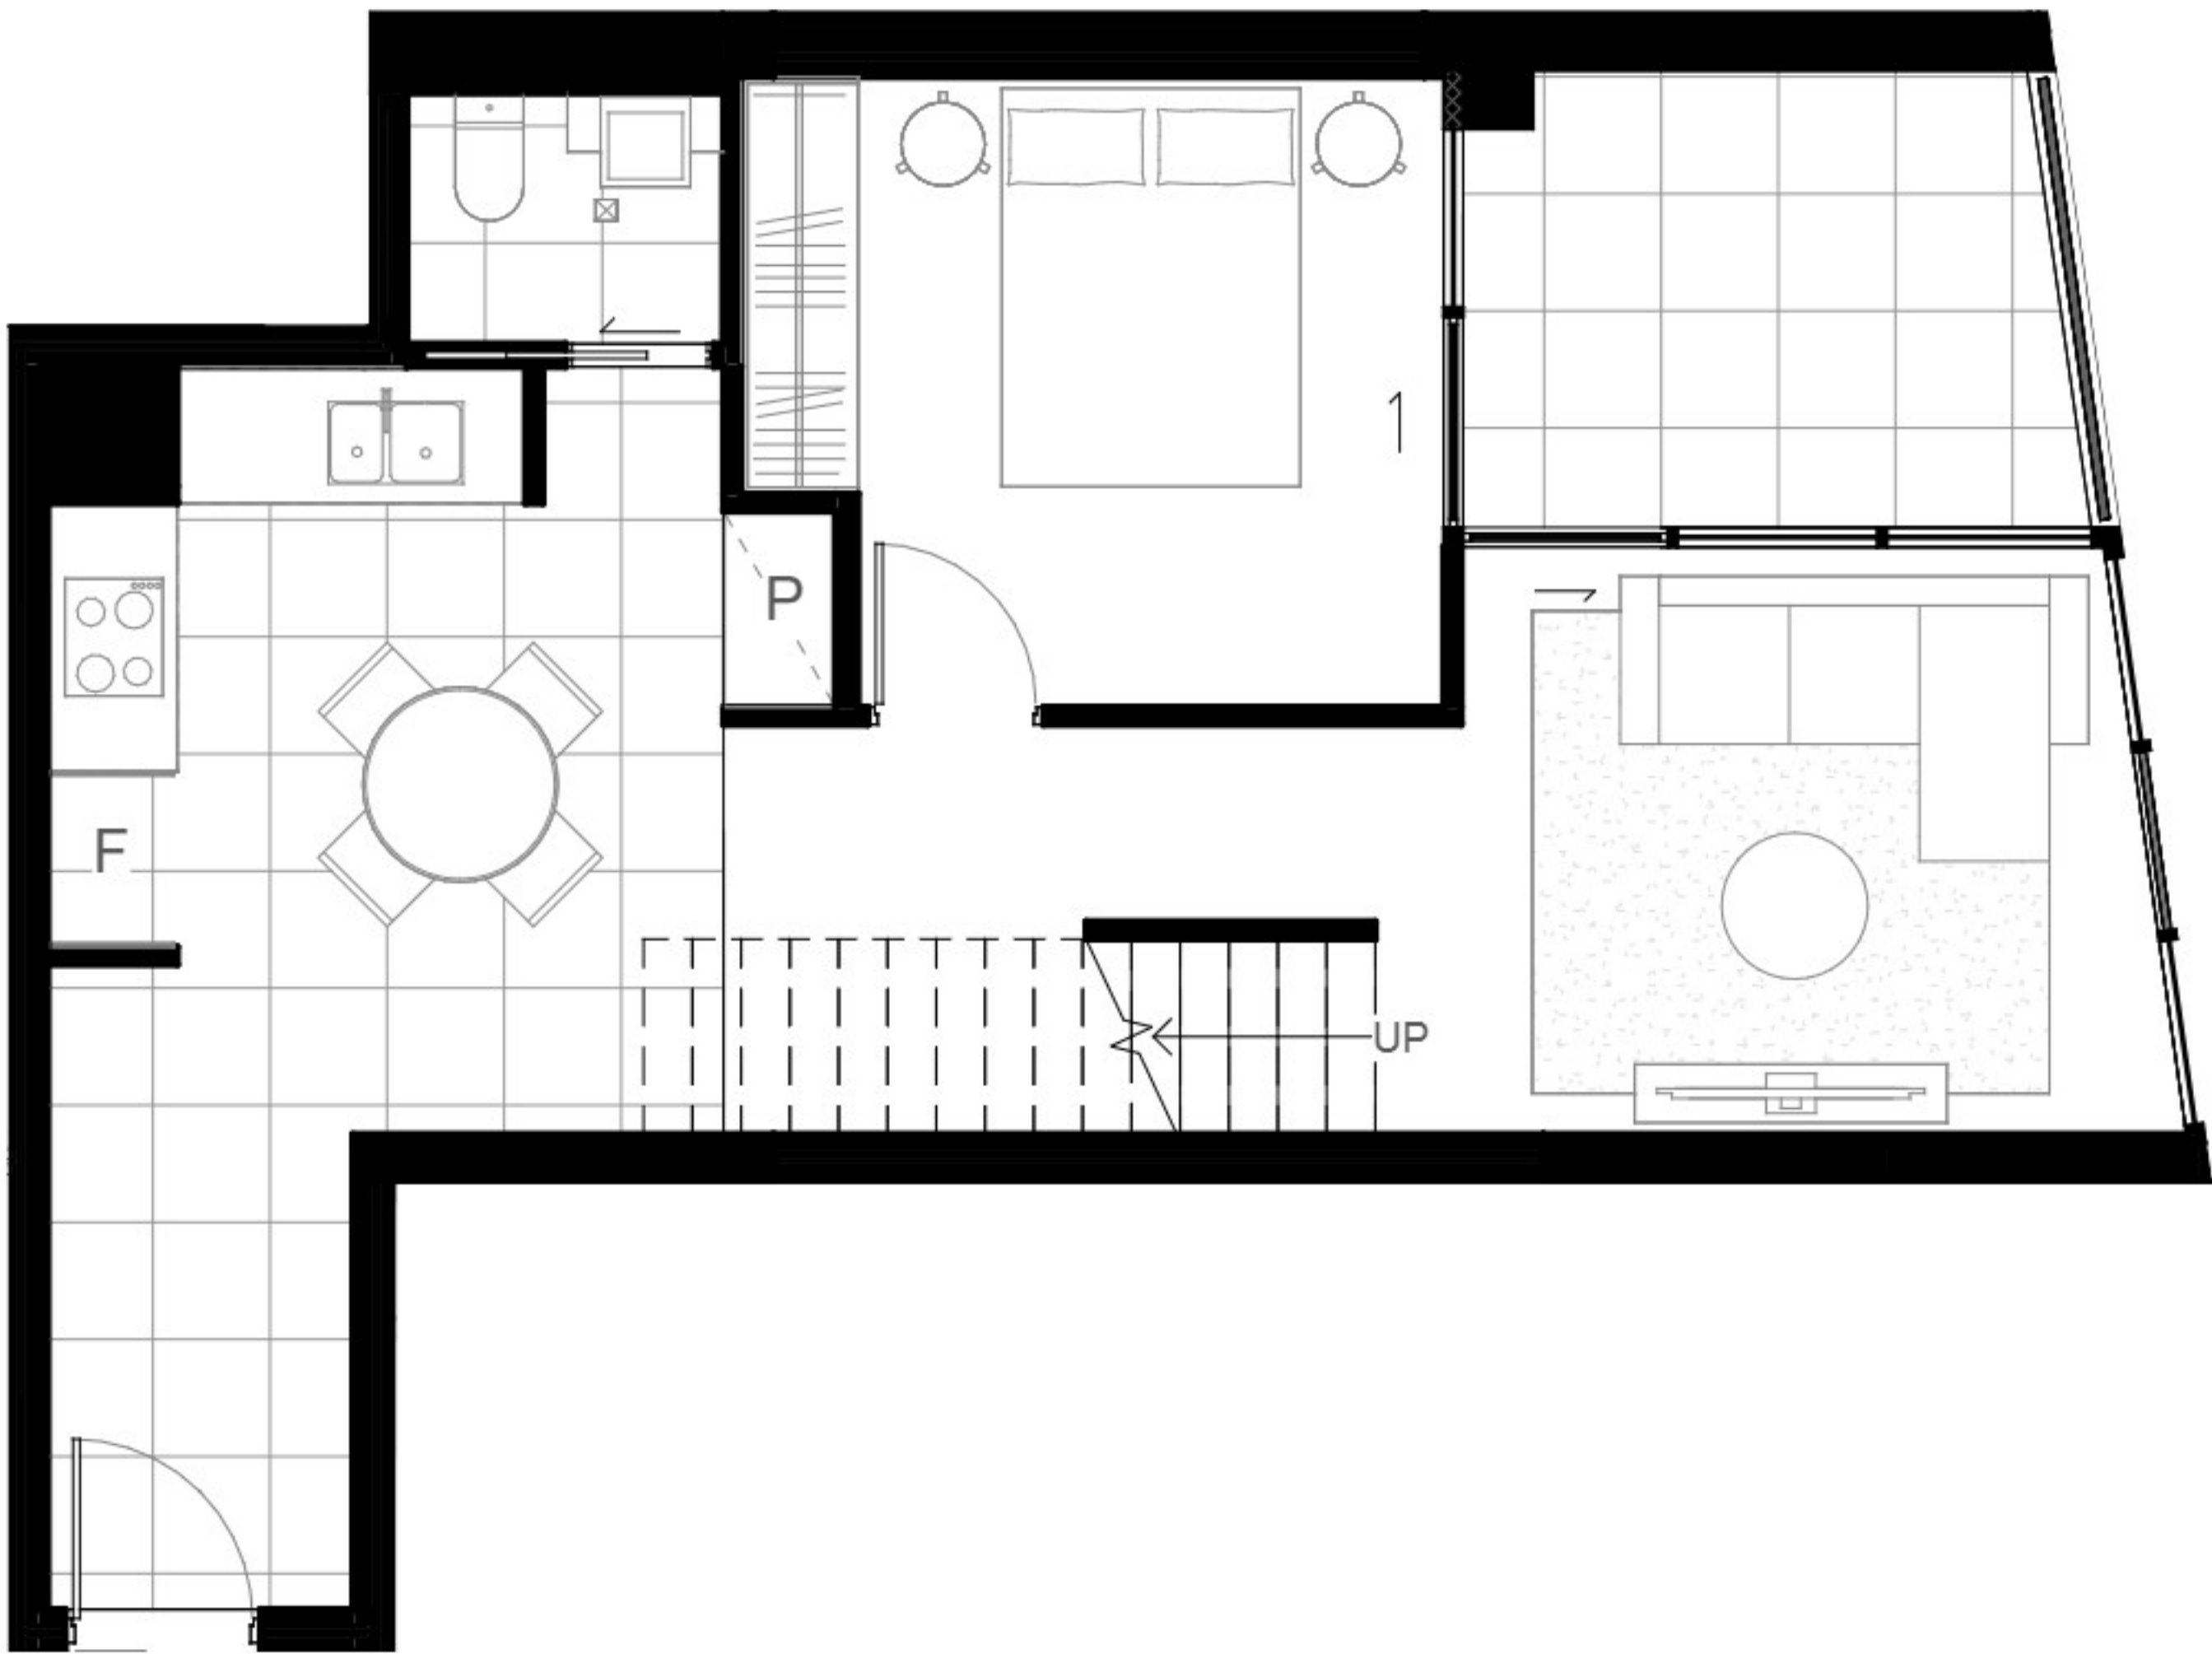

UNIT NUMBERS

UNIT NO - 207 (L)
Grand total: 1

LEGEND

F - Fridge
L - Laundry
S - Storage
P - Pantry



THIS IS A DUPLEX UNIT WITH 2 LEVELS

NOTE : BALCONY BALUSTRADE FINISH MAY VARY AT DIFFERENT LEVELS. REFER TO BUILDING ELEVATION DRAWINGS ALONG WITH THIS PLAN.



INTERNAL AREA = 104 m²
EXTERNAL AREA = 18 m²

COX

Cox Architecture

Level 1, 19 Eastlake Parade,
Kingston, ACT 2604, Australia
T + 61 2 6239 6265
www.coxarchitecture.com.au

© COPYRIGHT COX ARCHITECTURE PTY LTD ACD 002 638 631

ANY FORM OF REPRODUCTION OF THIS DRAWING IN FULL OR IN PART WITHOUT THE WRITTEN
PERMISSION OF COX ARCHITECTURE PTY LTD CONSTITUTES AN INFRINGEMENT OF COPYRIGHT

Rev	Description	By	Date
1	COORDINATION	PM	02 SEPT 2022
2	COORDINATION	PM	25 OCT 2022
3	COORDINATION	DM	08 DEC 2022
4	DA SEC 185 (FOR REVIEW)	PM / DM	11 JAN 2023
5	FOR REVIEW	J/S	21 MAR 2023
6	MARKETING UPDATE	PM	14 APR 2023
7	MARKETING	PM	07 JULY 2023

Client

JWLand

Project No.

922071

Document Control Status:

Project

LYNEHAM STAGE-3
BLOCK 12 SECTION 51, LYNEHAM

Drawing Title

UNIT TYPE-43
3 BED 2.5 BATH

Co-ordinated:

PM

Project Architect:

PM

Project Director:

RM

Drawing Number:

A18-54

Drawn:

PM

Scale:

As indicated @ A3

Date:

07 JULY 2023

Revision:

PL01202001 DATE: 20/06/2024 10:45 AM