
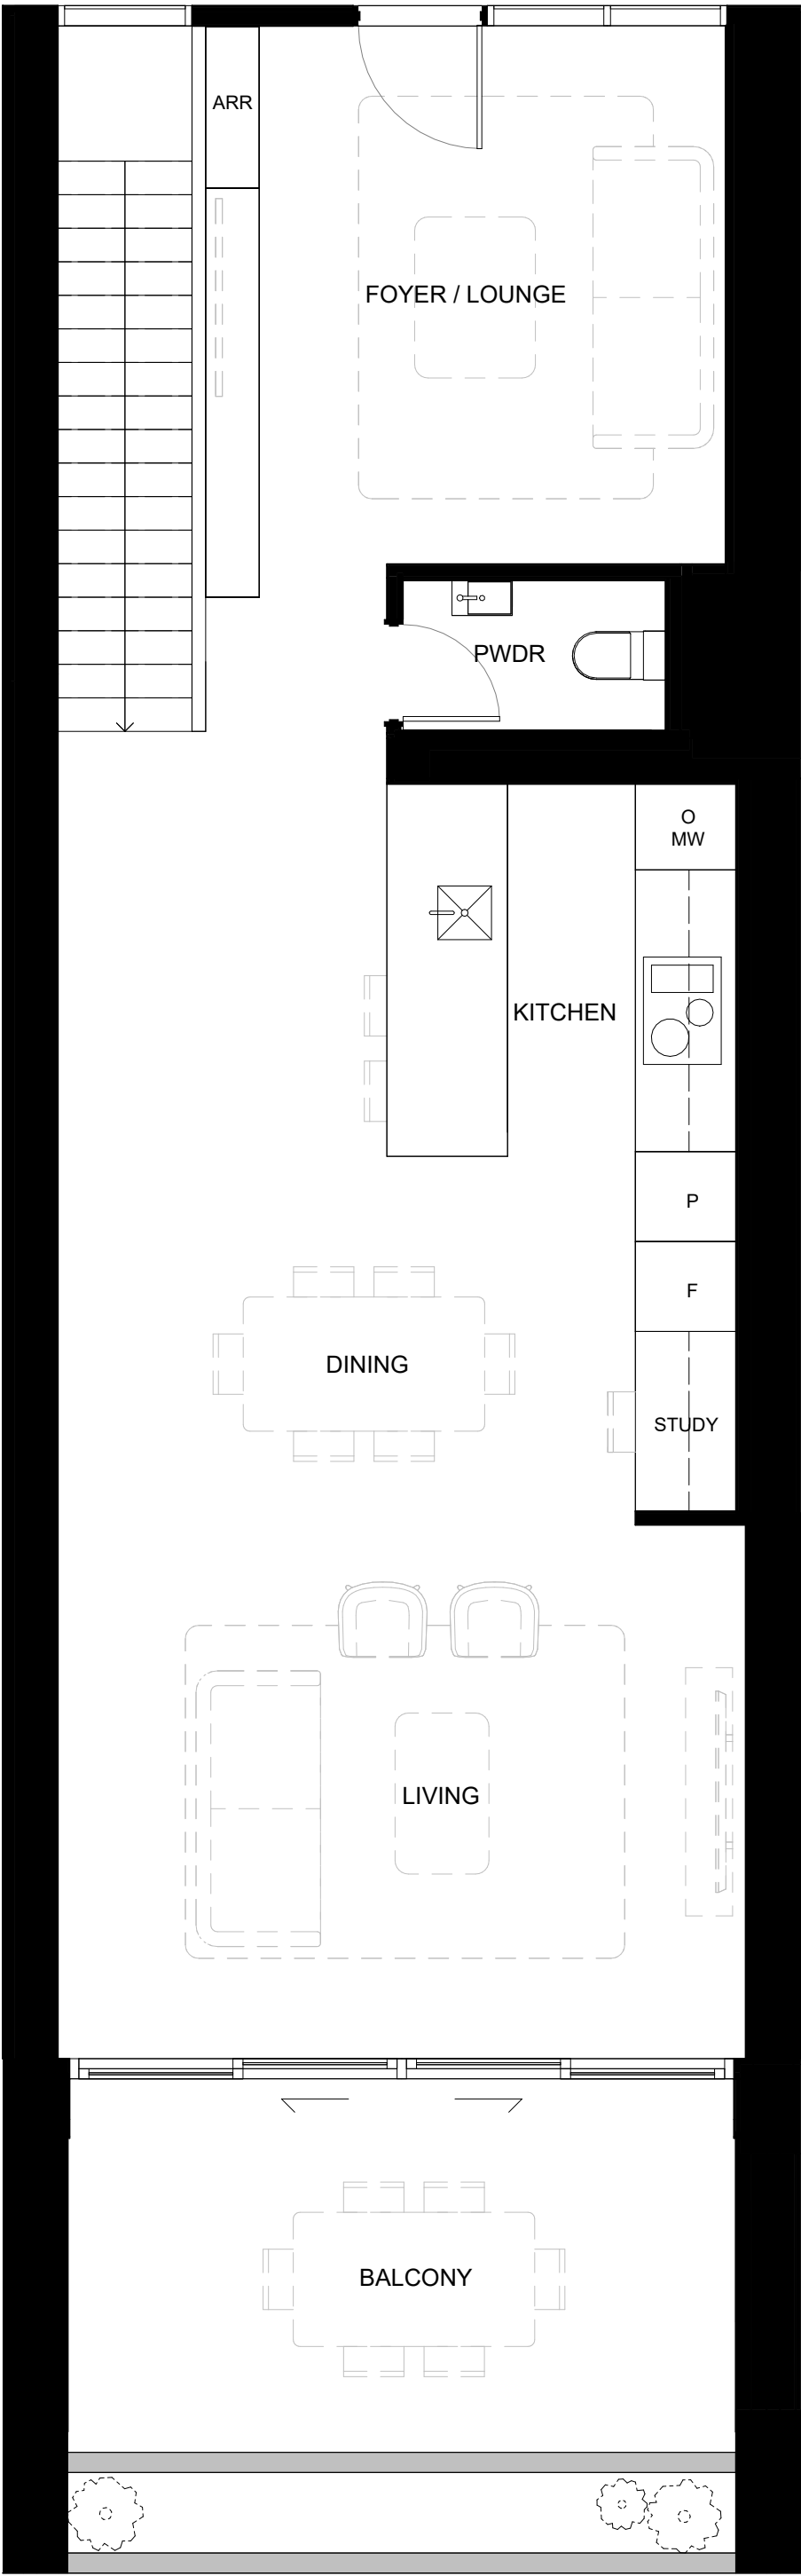
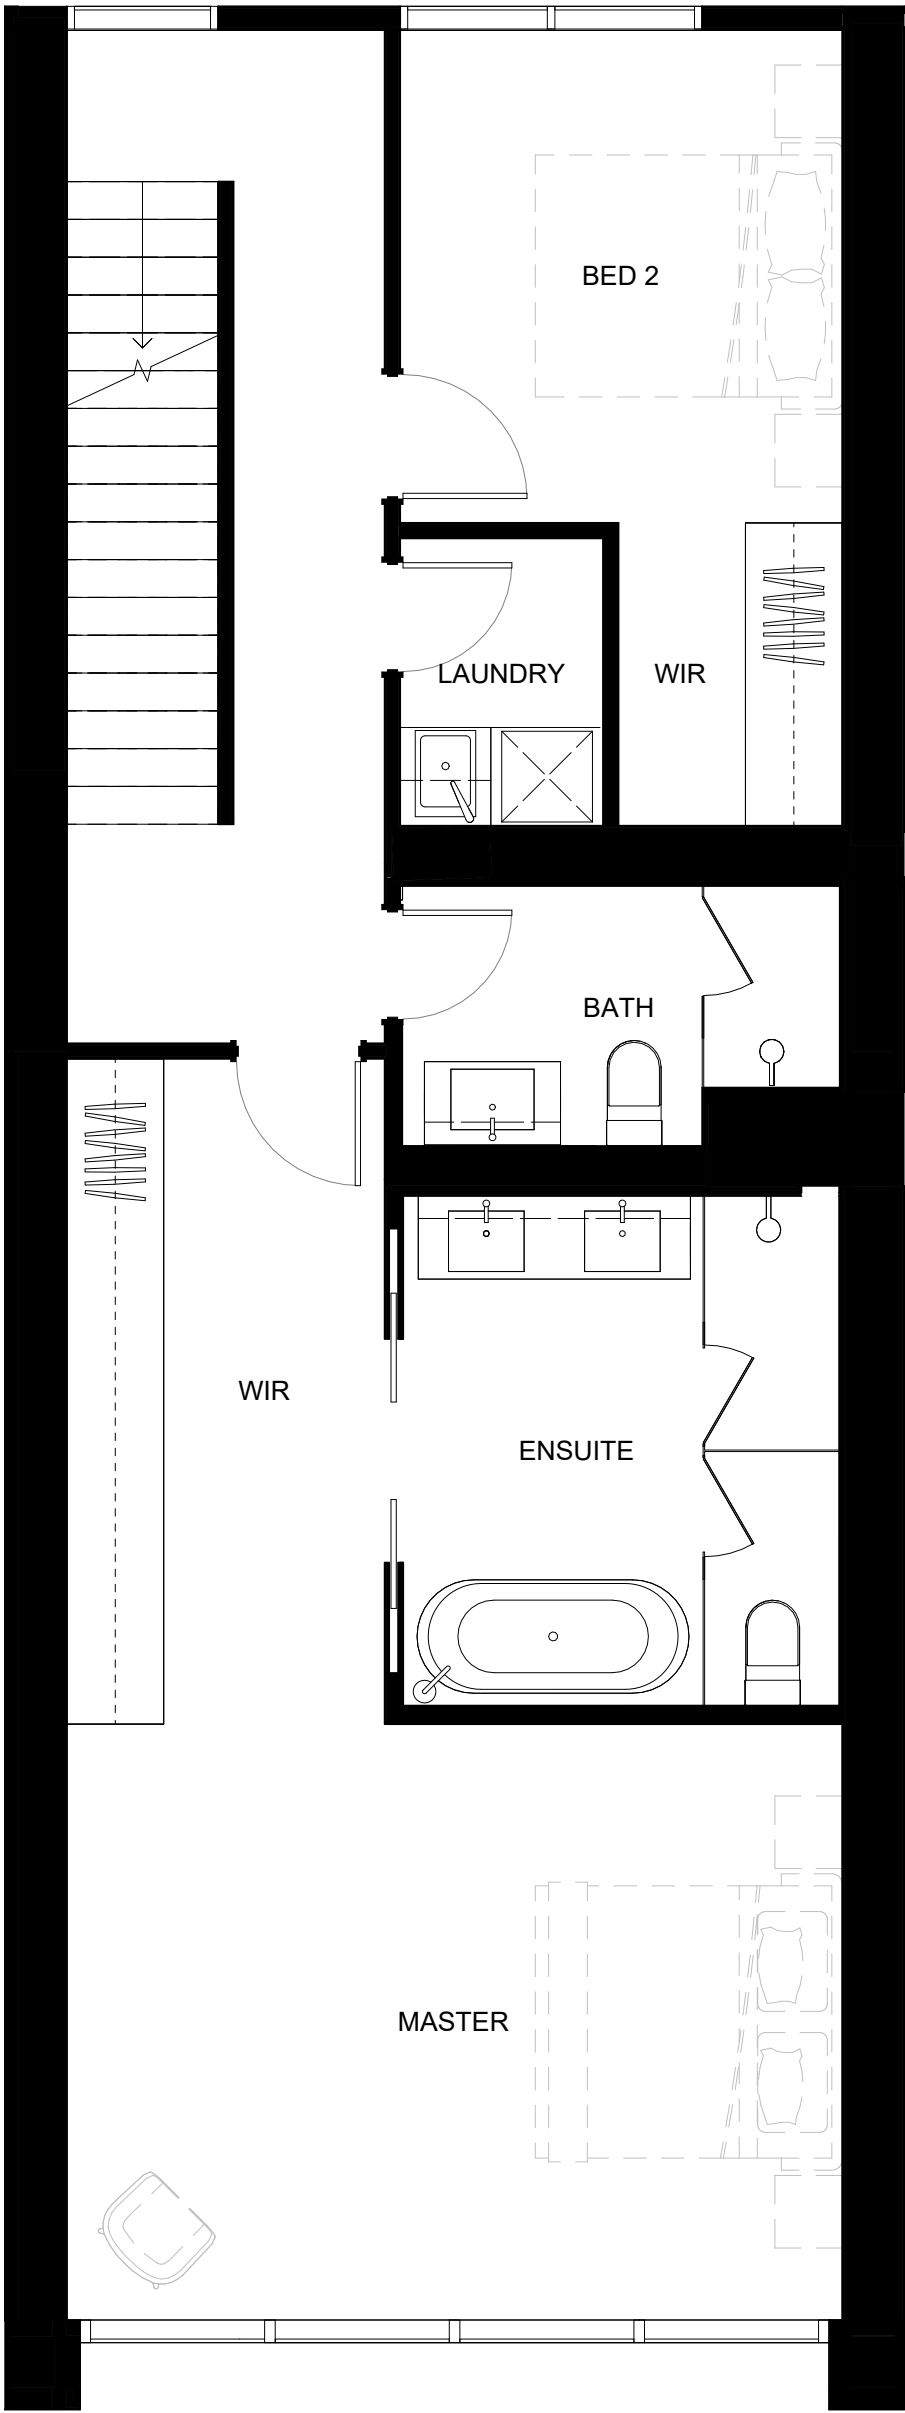


UNIT TYPE | TH1

CONFIGURATION 2B 3.5B 1S
LEVEL GROUND + MEZZANINE + 1
UNIT NO. THG06

UNIT TOTAL 1

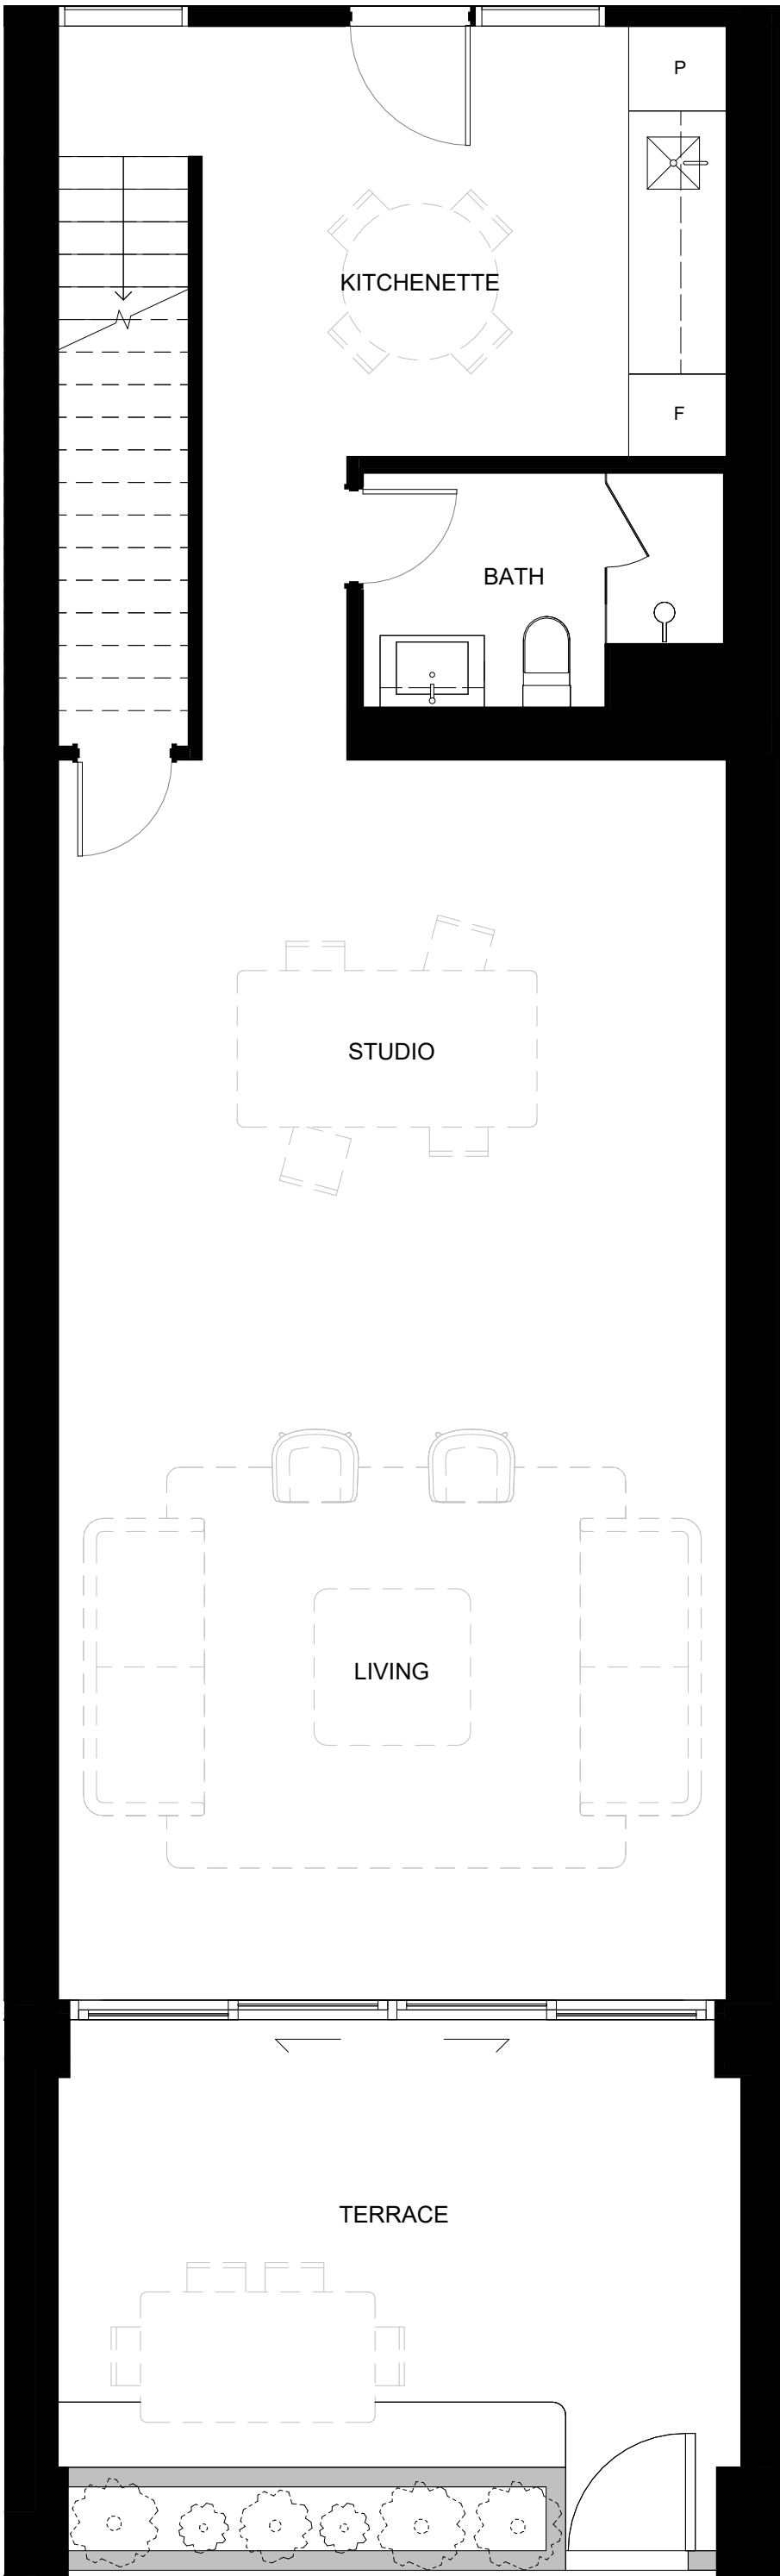

Cox Architecture
360 Murray Street
Perth WA 6000
Australia
T + 61 8 9322 3644
coxarchitecture.com.au

© COPYRIGHT COX ARCHITECTURE PTY LTD ACN 002 538 891

ANY FORM OF REPRODUCTION OF THIS DRAWING IN FULL OR IN PART WITHOUT THE WRITTEN PERMISSION OF COX ARCHITECTURE PTY LTD CONSTITUTES AN INFRINGEMENT OF COPYRIGHT

Rev	Description	By	Date
A	ISSUE FOR CONTRACT PLANS	SM	21.07.2025
B	ISSUE FOR CONTRACT PLANS (BATCH 2)	SM	16.09.2025
C	ISSUE FOR CONTRACT PLANS (BATCH 2)	AC	19.09.2025



Project LOT 1 & 2 SUBIACO EAST
201-203 Subiaco Road, Subiaco
Acknowledgement
Drawing Title: LOT 1 - APARTMENT TYPE G-TH1 (M)

Scale: 1 : 50 @ A1
Date: 02/07/2025
Revision: C
Drawing Number: CP_51-1-G-TH1.2

PLOT STAMP DATE: 19/09/2025 11:50:38 AM